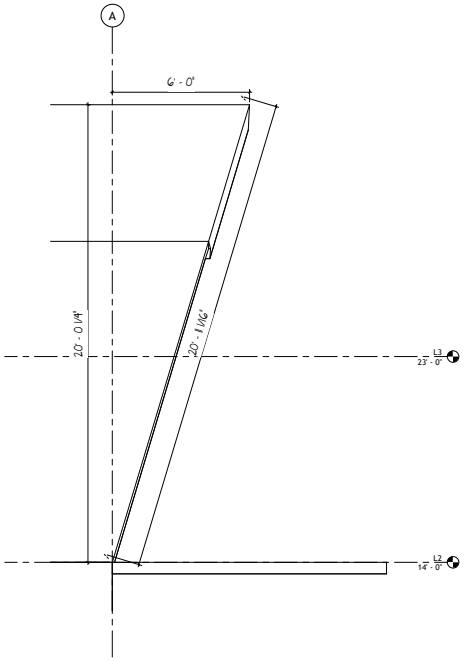

2 West - Architectural - Callout 1
1/2" = 1'-0"

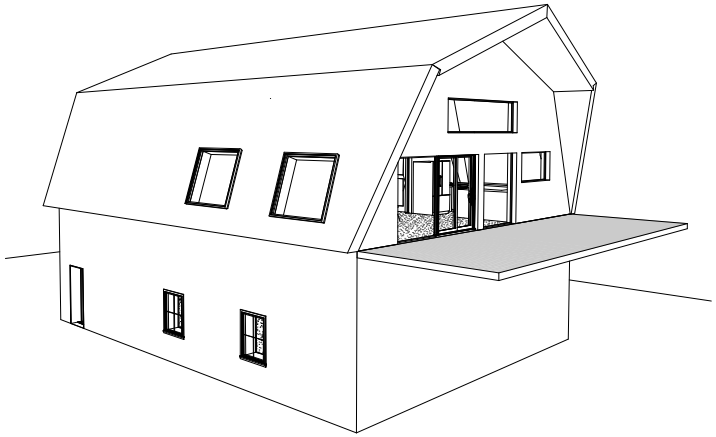

1 SW PERSPECTIVE

AUTODESK

www.autodesk.com/revit

Consultant
Address
Address
Address
Phone

Consultant
Address
Address
Address
Phone

Consultant
Address
Address
Address
Phone

Consultant
Address
Address
Address
Phone

Consultant
Address
Address
Address
Phone

No.	Description	Date

REEVES

BARN HOME

Architectural Details

Project Number	Project Number
Date	Issue Date
Drawn By	Author
Checked By	Checker

A501

Scale 1/2" = 1'-0"

10/1/2024 4:44:13 PM