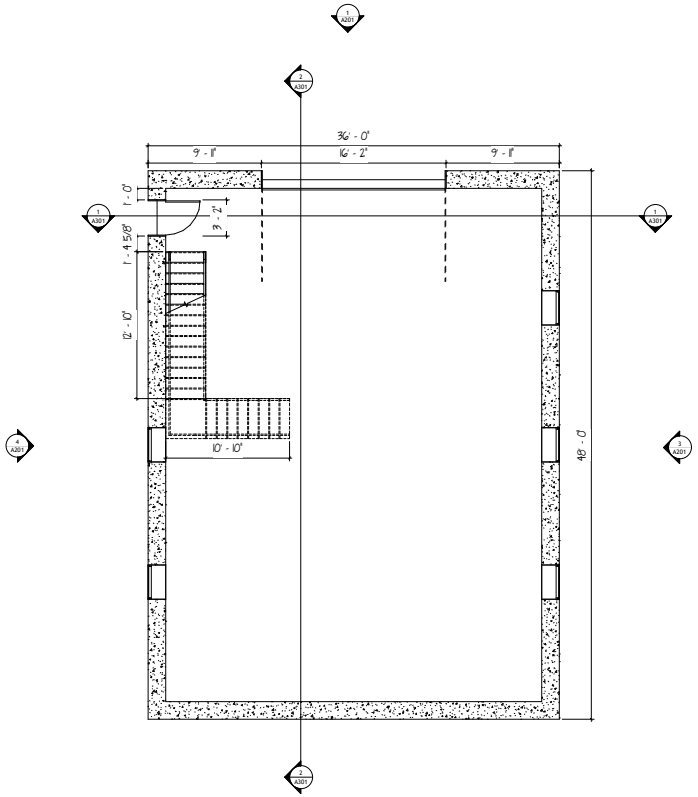

1 First Floor Architectural Plan
1/4" = 1'-0"

0' 2' 4' 8' 16'

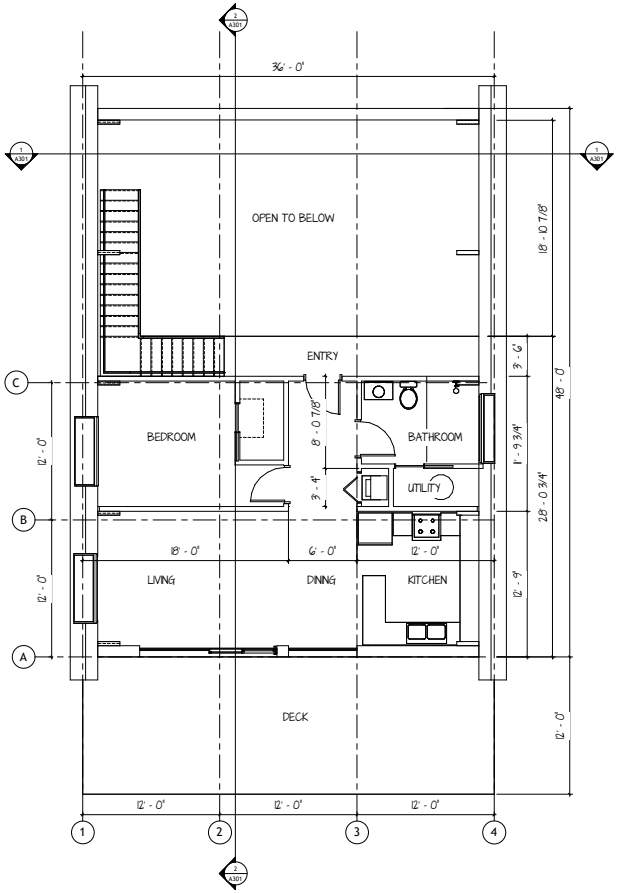

2 Second Floor Architectural Plan
1/4" = 1'-0"

0' 2' 4' 8' 16'

AUTODESK

www.autodesk.com/revit

Consultant
Address
Address
Address
Phone

Consultant
Address
Address
Address
Phone

Consultant
Address
Address
Address
Phone

Consultant
Address
Address
Address
Phone

Consultant
Address
Address
Address
Phone

No.	Description	Date

REEVES

BARN HOME

Architectural Floor Plans

Project Number	Project Number
Date	Issue Date
Drawn By	LAURA REEVES
Checked By	Checker

A101

Scale 1/4" = 1'-0"

9/28/2004 2:44:12 PM